DRAWING NOTES:

1.) FOR PRESENTATION ONLY.
2.) ARCHITECT TO DETERMINE FINAL ASSEMBLY.

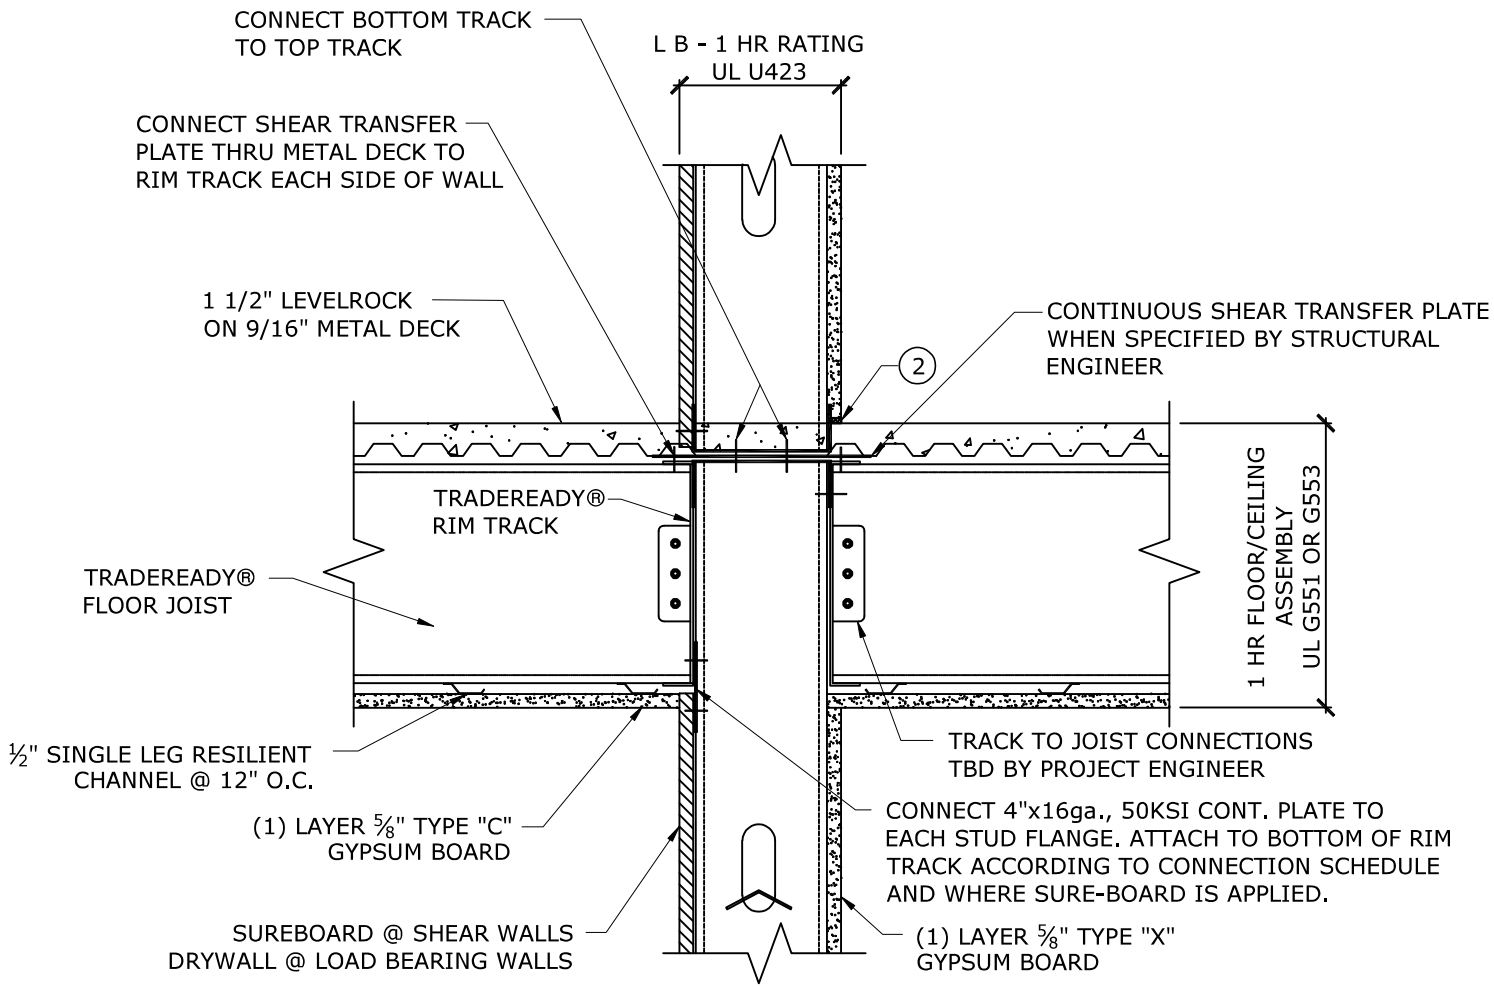

(WITH TRANSFER PLATE)

SECTION @ SHEAR WALL INT. LB-WALL

SCALE: N.T.S.

The drawings, contained herein are the property of WORTHINGTON INTEGRATED BUILDING SYSTEMS and are loaned to the recipient for review and comment. The information contained herein is the property of WORTHINGTON INTEGRATED BUILDING SYSTEMS and is not intended to inform the recipient of any proprietary information of Engineer of Record. WORTHINGTON INTEGRATED BUILDING SYSTEMS is not responsible for any modifications to the original drawings and shall in no way be responsible for any structural, professional, engineering, and/or any other liability or obligation.

Project Name

Location

Project Number

Drawn by

Approved by

Date

Revisions

WORTHINGTON INTEGRATED BUILDING SYSTEMS
3100 E. 45th Street
Suite 400
Cleveland, OH 44127
Phone: 216.472.1511
Fax: 216.472.1517

MID-RISE CONSTRUCTION

Sheet Description
Section @ Shear Wall

Sheet
CFD
1-15

These drawings are the property of WORTHINGTON INTEGRATED BUILDING SYSTEMS. Any unauthorized use or reproduction by anyone for any purpose is an infringement upon copyright laws. Violators will be subject to prosecution by the fullest extent of the law. © WORTHINGTON INTEGRATED BUILDING SYSTEMS, Inc. 2007